ALTERATION TO RESIDENCE OF:
MR. & MRS. LESLIE, 68 CHANDLER ROAD, CHATHAM BORO, NEW JERSEY

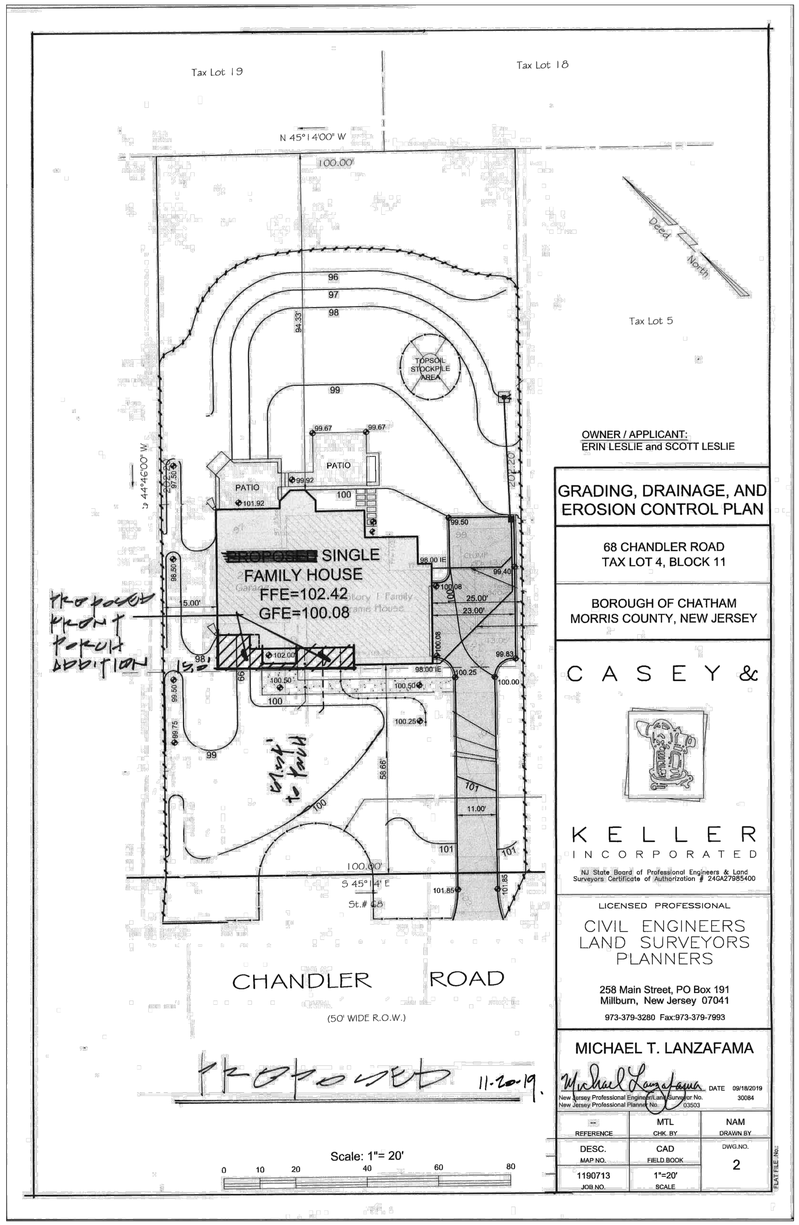

PROPOSED SITE PLAN
SCALE: 1" = 20'-0"

KLESSE ARCHITECTS 38 CHATHAM ROAD, SHORT HILLS, NEW JERSEY

BOA-1

DATE 11/19/2019 PROJECT NO 19036 SHEET 1 OF 3

LESLIE

PLOT INFO:

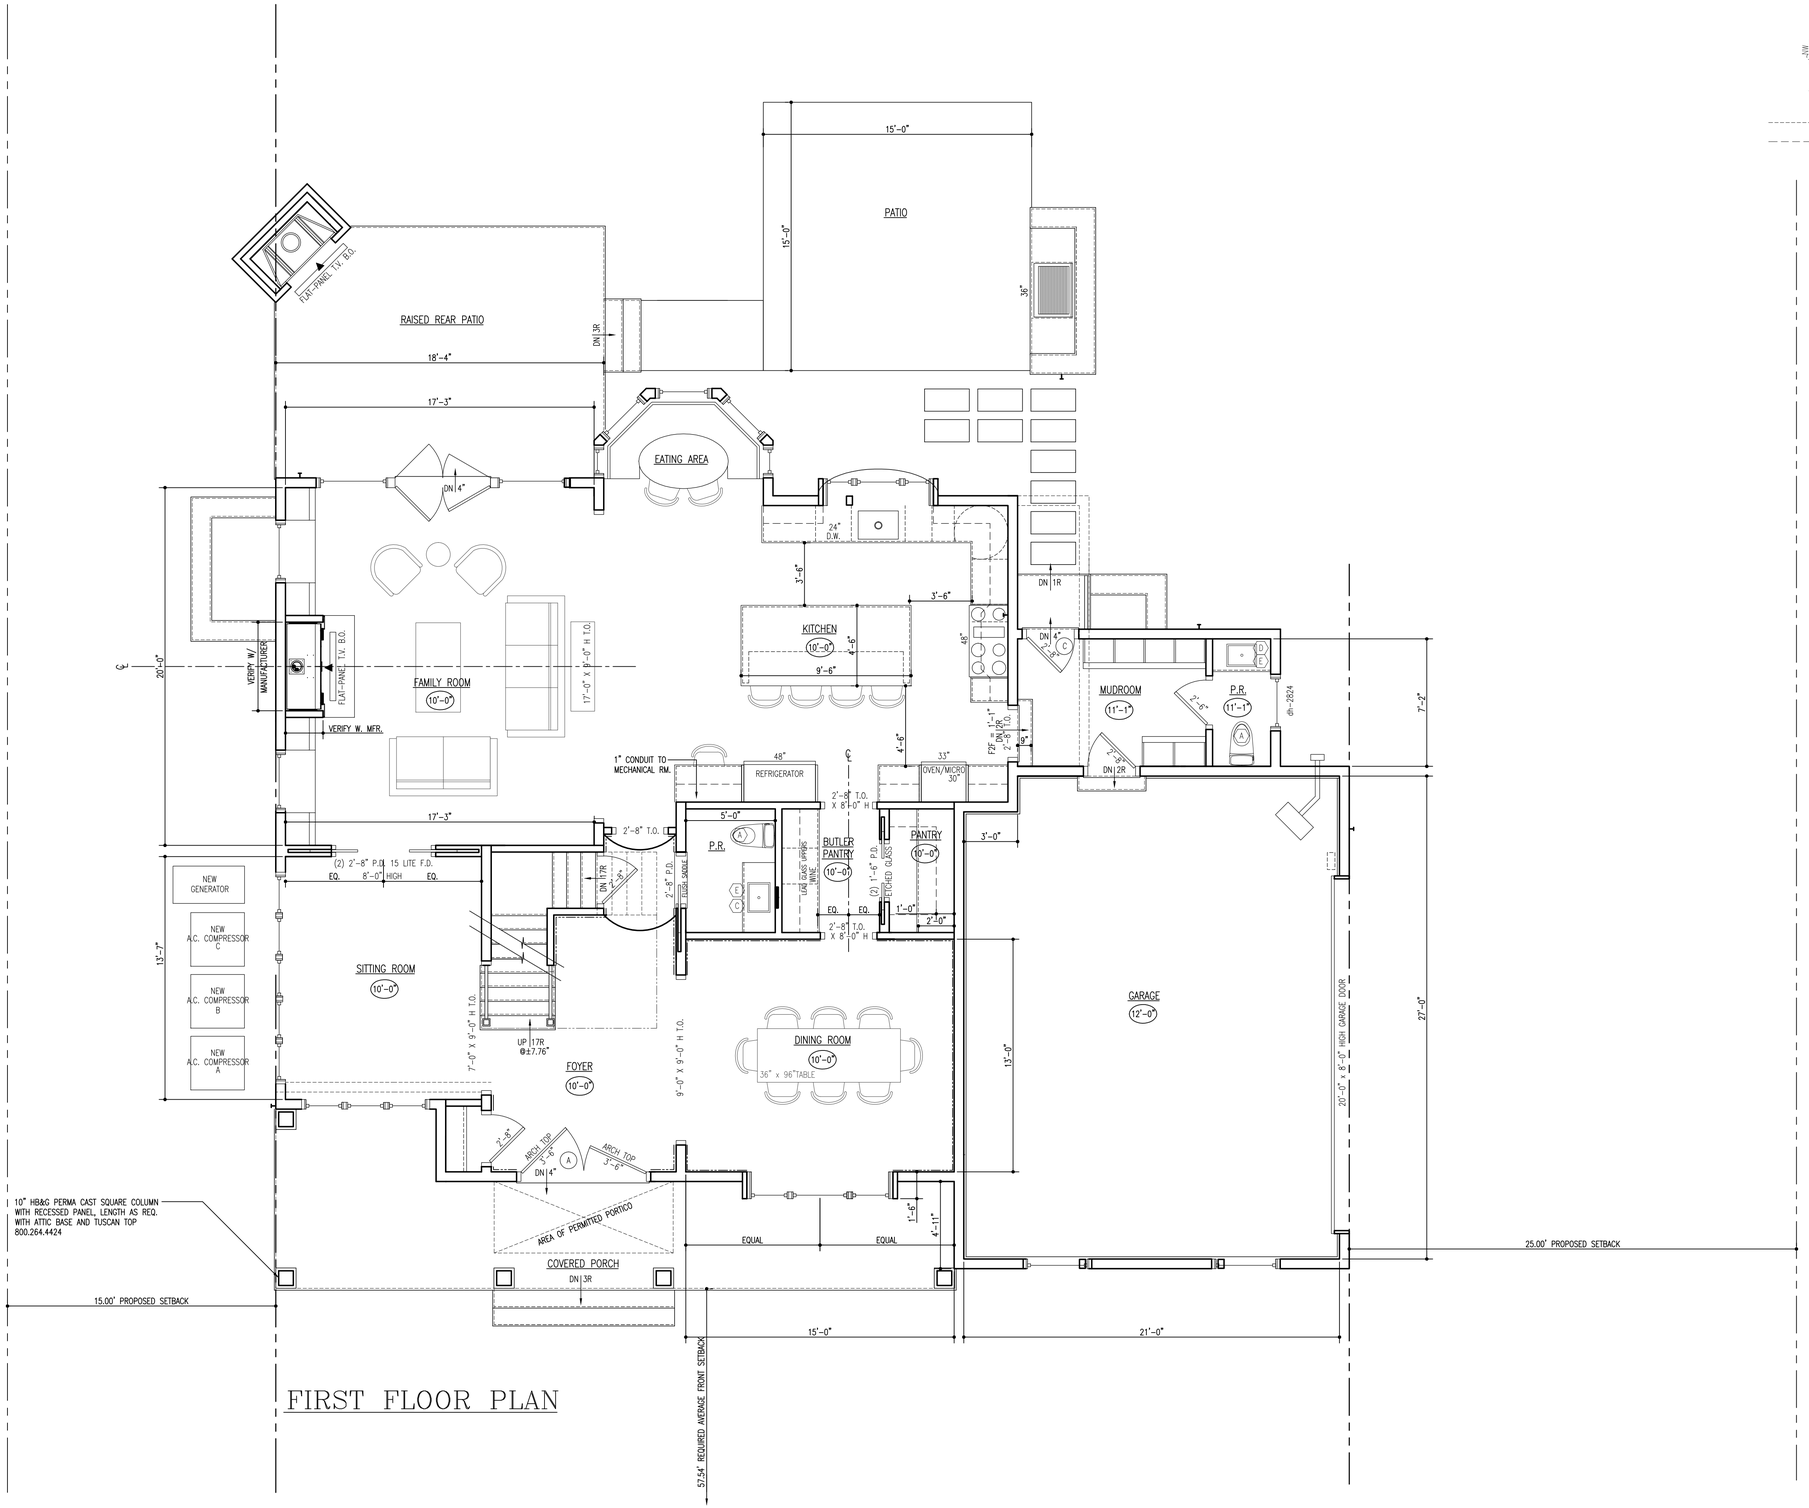

FIRST FLOOR PLAN

KLESSE

KLESSE ARCHITECTS
38 CHATHAM ROAD
SHORT HILLS, NEW JERSEY 07078

PHONE (973) 379-6602
KLESSE.COM

TIMOTHY P. KLESSE, AIA, ASID
NJ 09204 NY 027863

ROBERT W. FORBES, AIA, LEED AP
NJ 21AI01962600

ALTERATIONS TO RESIDENCE OF:

Mr. and Mrs. Leslie
68 Chandler Road
Chatham Boro, New Jersey 07928

LEGEND OF CONSTRUCTION

- NEW PARTITION
- NEW 2 x 6 PARTITION
- NEW 42" HIGH PARTITION
- NEW INTERIOR BEARING PARTITION
- BRICK / STONE
- 4 x 4 POST
- 4 x 6 POST
- POST ABOVE
  (PROVIDE SOLID BLOCKING AS REQUIRED)
- ARCHED OPENING
- BEDROOM #1 — ROOM NAME
- (X) — FLOOR/PLUMBING (SEE SPEC.)
- (8'-0") — CEILING/WALL HEIGHT
- (2'-3") — CEILING/WALL HEIGHT @ POINT

BEAM CONFIGURATIONS:
FLUSH, RECESSED, SEMI-RECESSED (6" CLEARANCE), DROPPED

All structure as indicated on plans is for floor above

This document: and the ideas and designs incorporated herein, as an instrument of professional service, is the property of Klesse Associates P.A. and is not to be used in whole or in part without the written authorization of Klesse Associates P.A.

DRAWING TITLE :

FIRST FLOOR PLAN

DATE: 11/19/2019

IF THIS LINE MEASURES LESS THAN 2" THIS DRAWING HAS BEEN REDUCED

SCALE: 1/4" = 1'-0"

DRAWN BY: BW/RF/AF

CHECKED BY: TK

DRAWING NUMBER

BOA-2

PROJECT NO 19036 SHEET 2 OF 3

LESLIE

FRONT ELEVATION

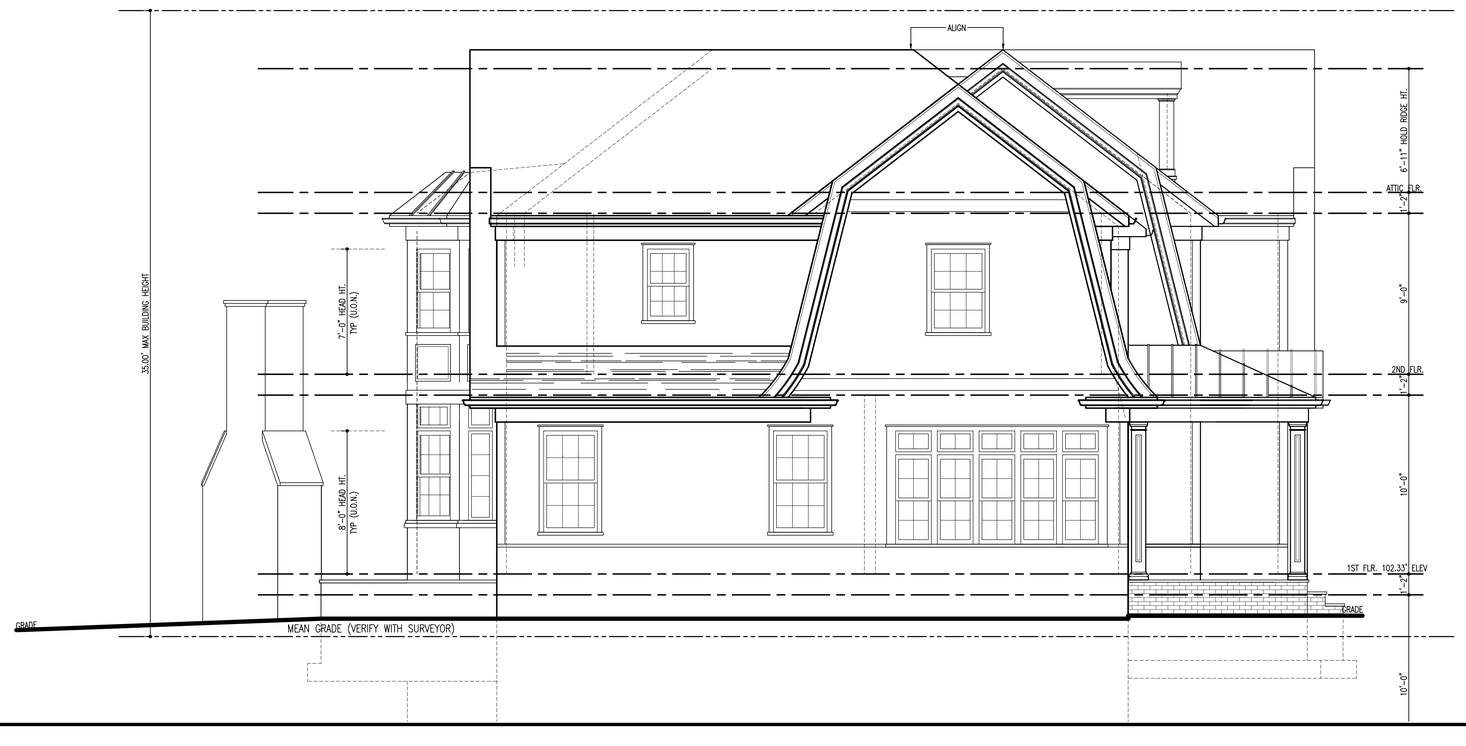

LEFT SIDE ELEVATION

KLESSE

KLESSE ARCHITECTS
38 CHATHAM ROAD
SHORT HILLS, NEW JERSEY 07078

PHONE (973) 379-6602
KLESSE.COM

TIMOTHY P. KLESSE, AIA, ASID
NJ 09204 NY 027863

ROBERT W. FORBES, AIA, LEED AP
NJ 21AI01962600

ALTERATIONS TO RESIDENCE OF:

Mr. and Mrs. Leslie
68 Chandler Road
Chatham Boro, New Jersey 07928

LEGEND OF CONSTRUCTION

- NEW PARTITION
- NEW 2 x 6 PARTITION
- NEW 42" HIGH PARTITION
- NEW INTERIOR BEARING PARTITION
- BRICK / STONE
- 4 x 4 POST, 4 x 6 POST, POST ABOVE — PROVIDE SOLID BLOCKING AS REQUIRED
- ARCHED OPENING
- BEDROOM #1 — ROOM NAME
- X — FLOOR/PLUMBING (SEE SPEC.)
- 8'-0" — CEILING/WALL HEIGHT
- 2'-3" — CEILING/WALL HEIGHT @ POINT

BEAM CONFIGURATIONS:
FLUSH RECESSED SEMI-RECESSED DROPPED
2" CLEARANCE

All structure as indicated on plans is for floor above

This document: and the ideas and designs incorporated herein, as an instrument of professional service, is the property of Klesse Associates P.A. and is not to be used in whole or in part without the written authorization of Klesse Associates P.A.

DRAWING TITLE :

FRONT ELEVATION

DATE: 11/19/2019

IF THIS LINE MEASURES LESS THAN 2" THIS DRAWING HAS BEEN REDUCED

SCALE: 1/4" = 1'-0"

DRAWN BY: BW/RF/AF

CHECKED BY: TK

DRAWING NUMBER

BOA-3

PROJECT NO 19036 SHEET 3 OF 3

LESLIE